CREEKSIDE

PART OF THE SW 1/4 OF THE NE 1/4
OF SECTION 5, T47N, R46W, BESSEMER
TOWNSHIP, GOGEBIC COUNTY, MICHIGAN

LEGEND

1. ALL DIMENSIONS ARE IN FEET.
2. CONCRETE MONUMENTS HAVE BEEN PLACED AT POINTS INDICATED THUS ○
3. LOT CORNERS HAVE BEEN MARKED WITH 3/4" IRON PIPE, 18" IN LENGTH.
4. DIMENSIONS FOR CURVES ARE ALONG THE ARC.
5. BEARINGS WERE ESTABLISHED FROM ASTRONOMICAL OBSERVATIONS.

UNPLATTED

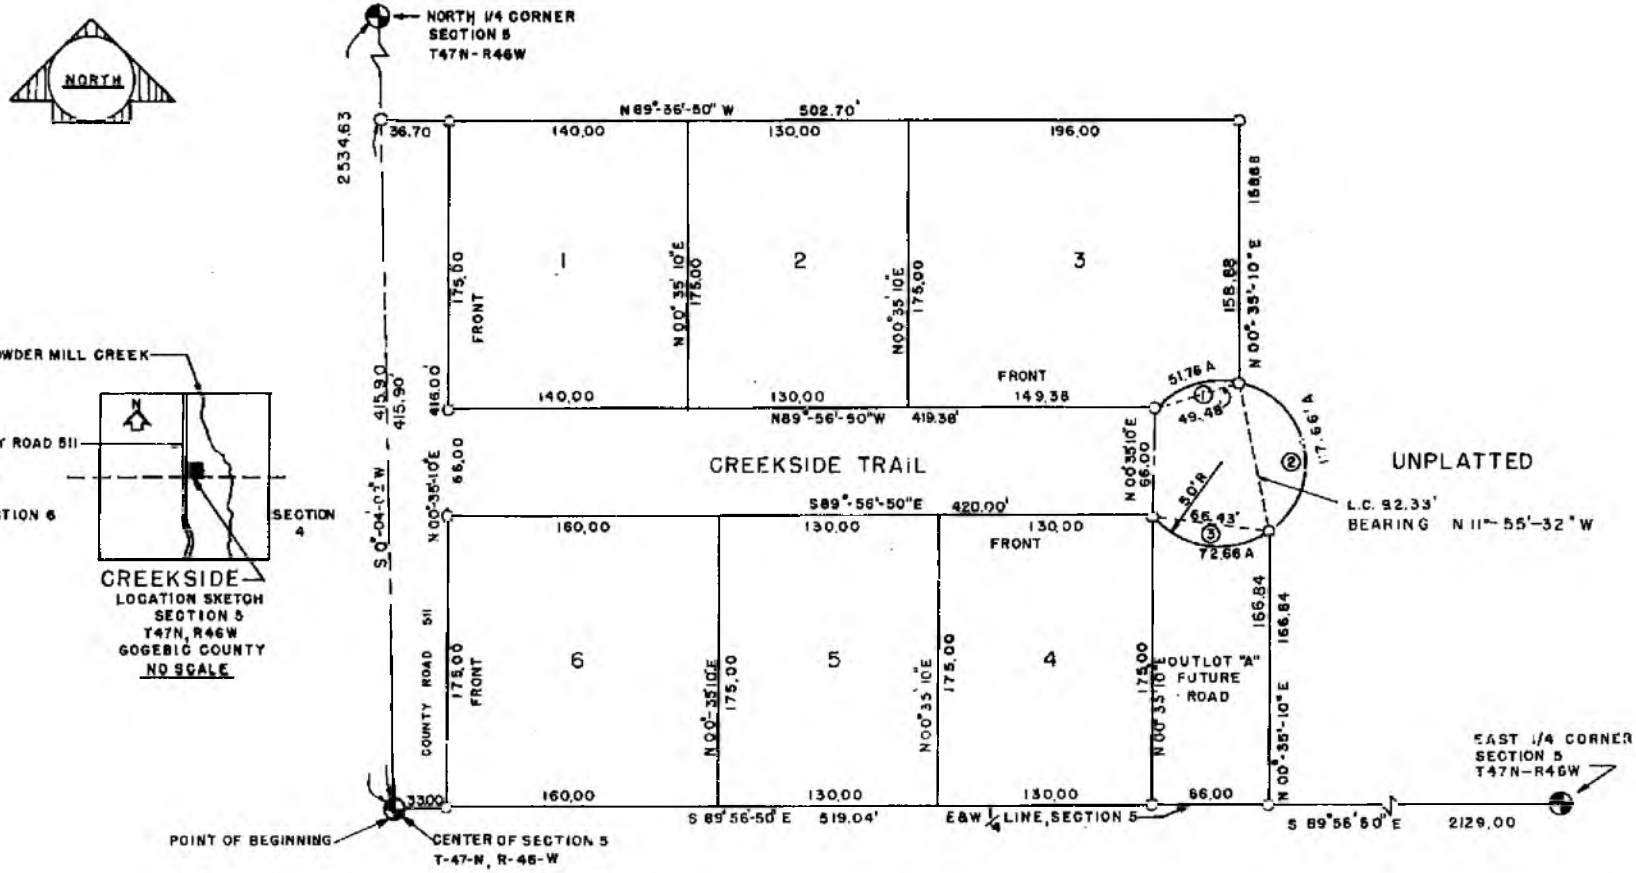

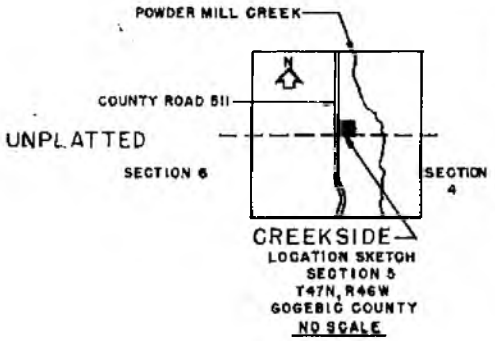

CREEKSIDE
LOCATION SKETCH
SECTION 5
T47N, R46W
GOGEBIC COUNTY
NO SCALE

UNPLATTED

0 25 50 100 150 200
SCALE 1"=50'

CURVE DATA

CURVE	Δ ANGLE	RADIUS	CHORD	BEARING
①	89°-18'-48"	50.00'	49.48'	S70°-59'-51"W
②	134°-49'-27"	50.00'	92.33	S11°-55'-32"E
③	85°-15'-46"	50.00'	66.43'	S82°-53'-00"E

ALLISON GREEN
STATE TREASURER
By Richard L. Conway
Deputy & Chief Tax Examiner
Date August 19, 1976

55195